Exhibit 01A

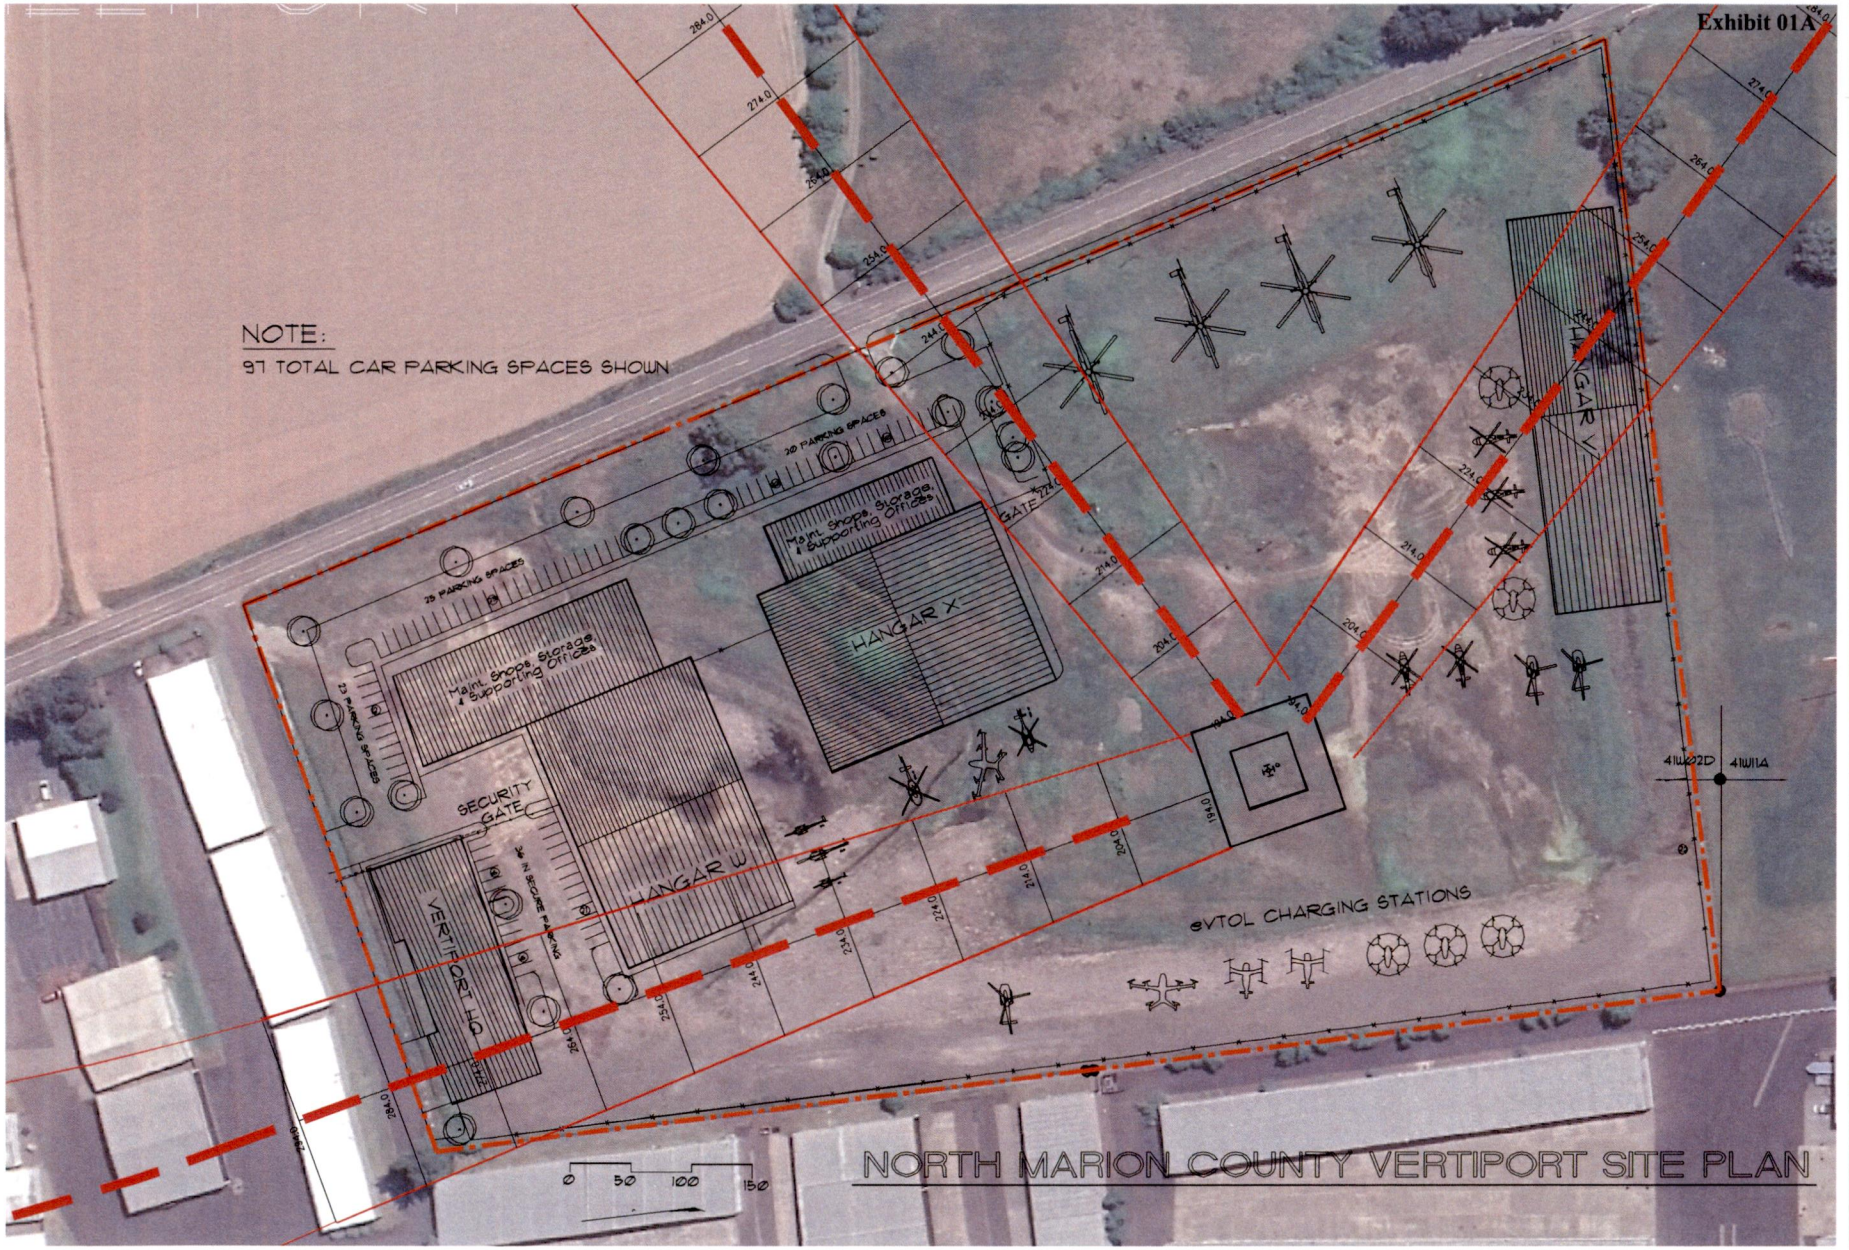


NORTH MARION COUNTY VERTIPORT SITE PLAN

ARON FAEGRE ARCHITECT
13298 FIELDING RD.
LAKE OSWEGO
OREGON
97034
503-880-1498

NORTH MARION COUNTY VERTIPORT

SITE PLAN

AIRPORT ROAD - AURORA, OREGON

SITE PLAN

DATE: 5-14-2024

DRAWN BY: AF

REVISIONS

PAGE: L1.0