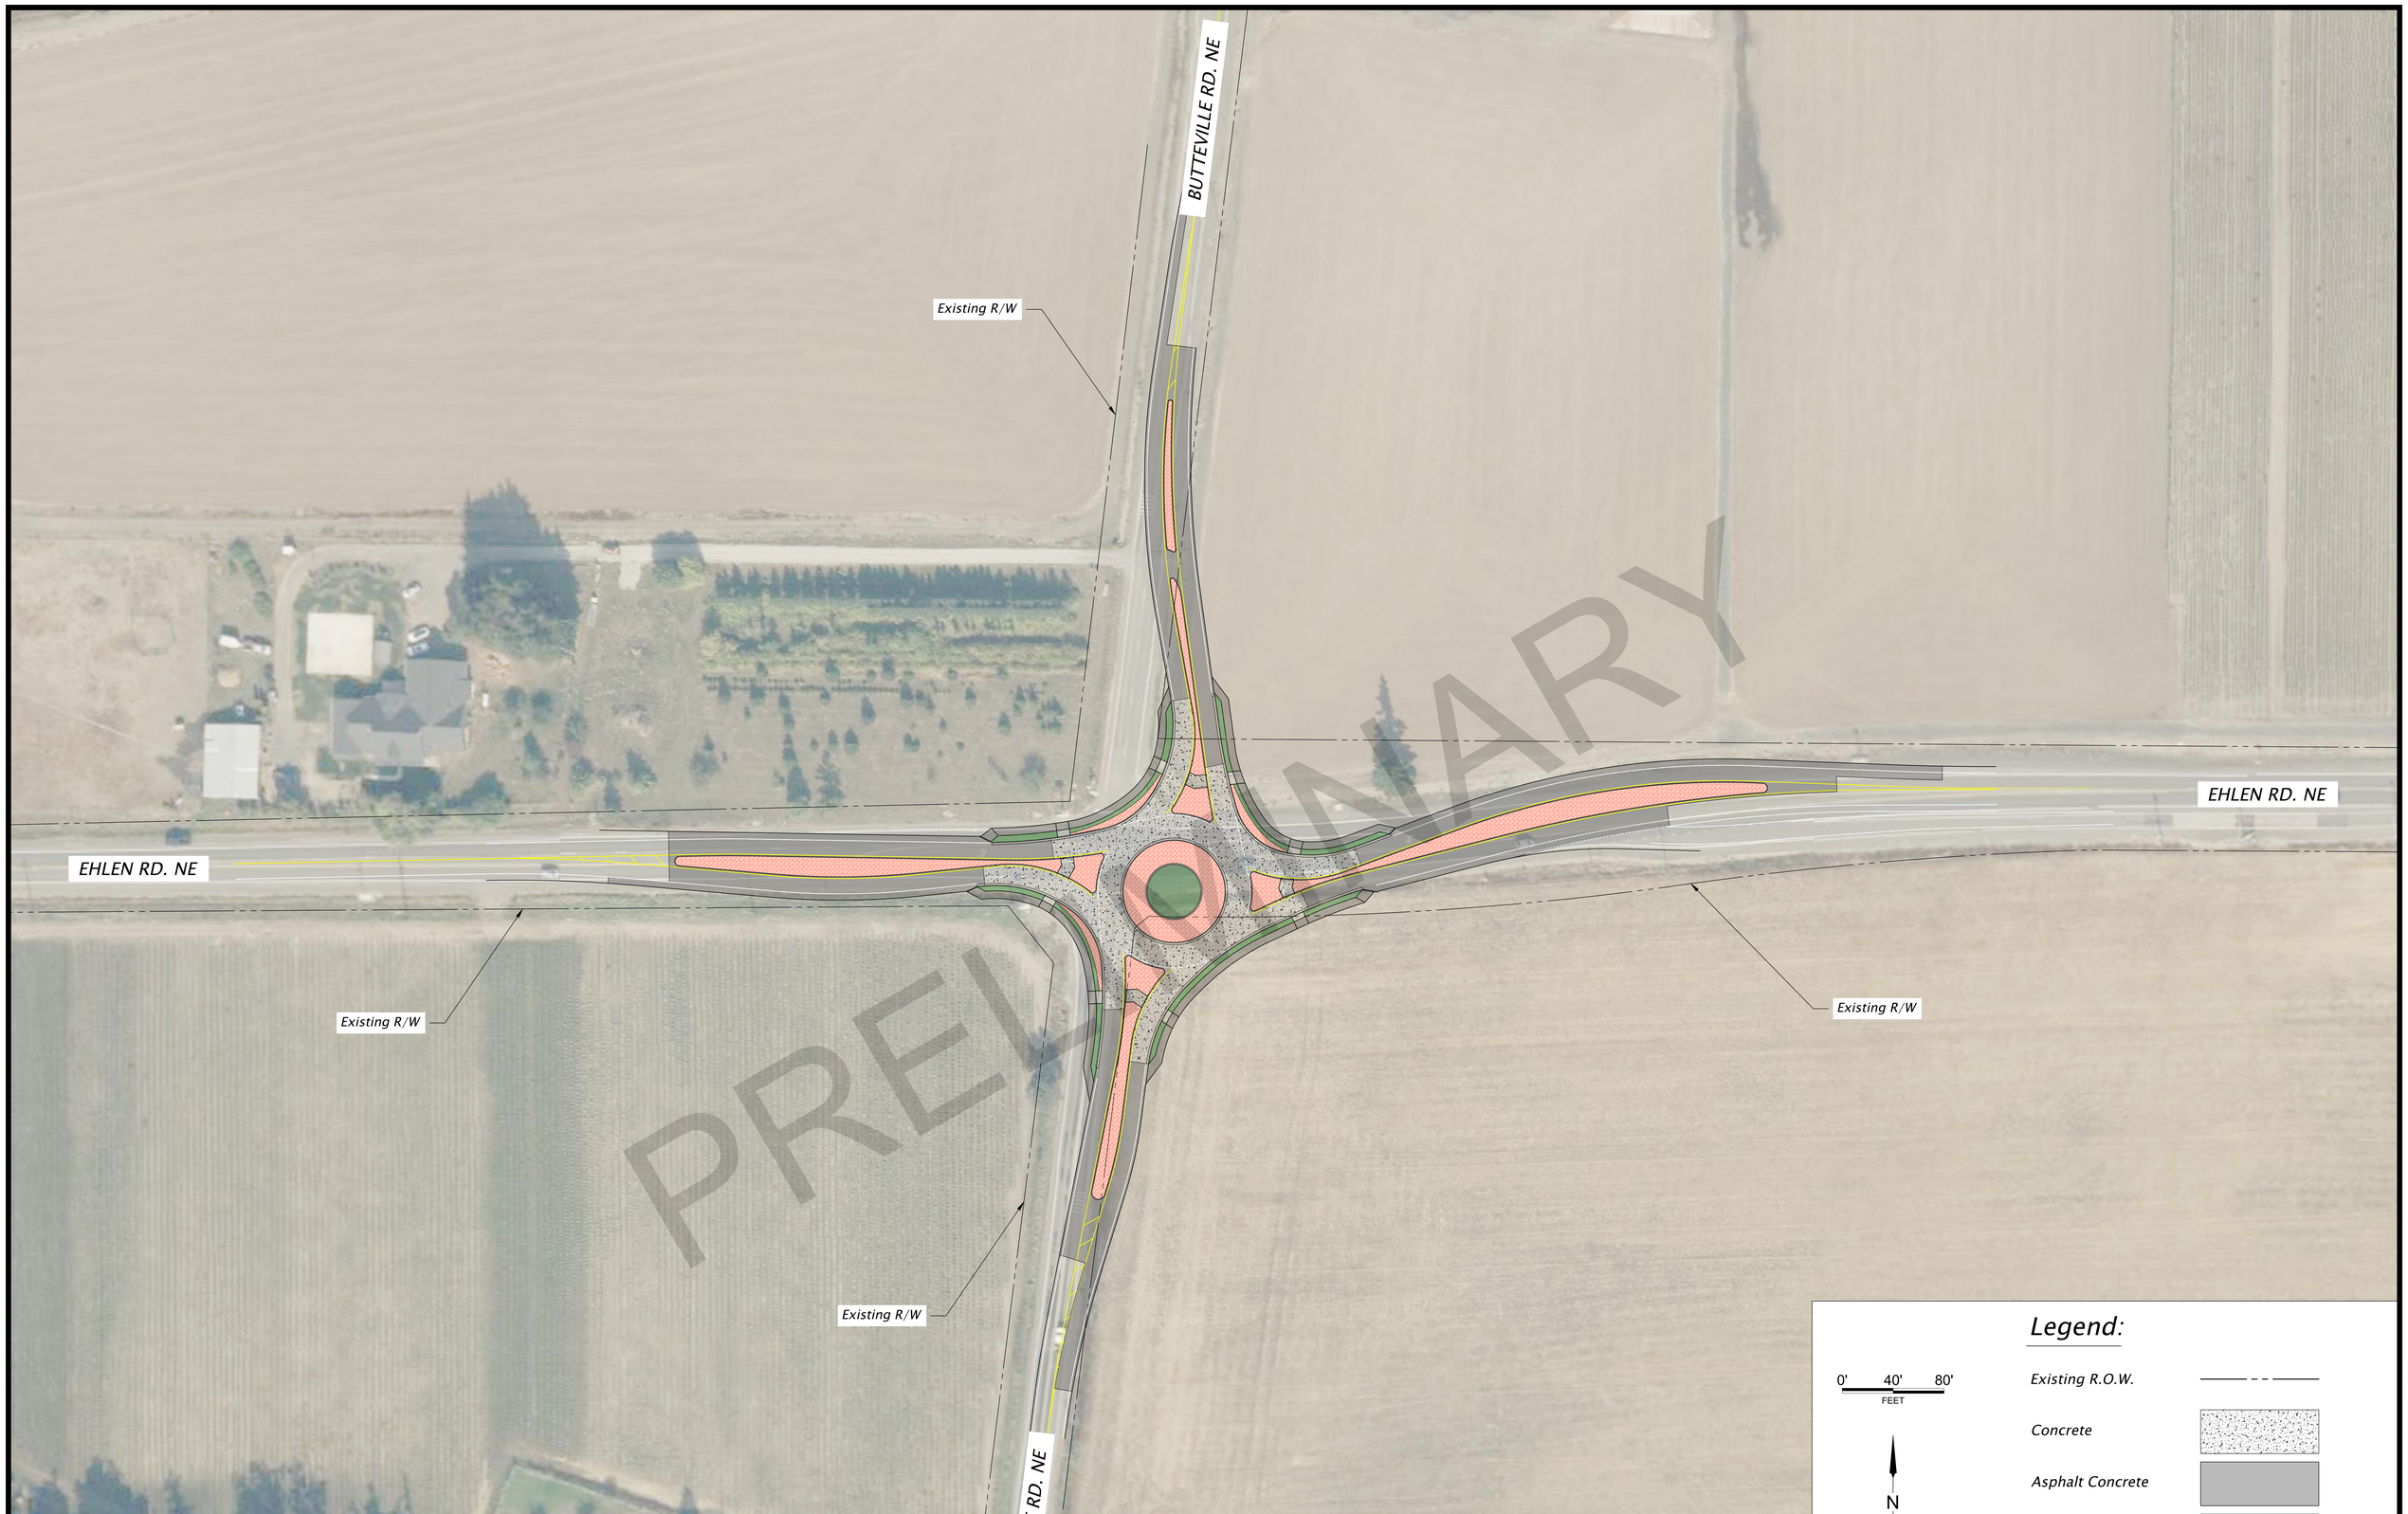

DAVID EVANS AND ASSOCIATES INC.
5121 Skyline Village Loop S, Suite 200
Salem Oregon 97306 Phone:
503.361.8655

EHLEN RD. AT BUTTEVILLE RD. NE

ROUNDABOUT EXHIBIT

4/3/2025

Marion County
OREGON

P:\M:\MAN\00000079\CADD\CAD\EXHIBITS\2025-04-01_OPEN HOUSE\2025-04-01_OPENHOUSE_EXHIBIT.DWG 4/3/2025